FilmL.A., Inc.
6255 W Sunset Blvd, 12th Floor
Hollywood, CA 90028
t: (213)977-8600 - f: (213)977-8601
www.filmla.com

## Summary Information

**Permit No:** F00141456-A **Type of Permit:** FILMING **Release Date:** 08/24/2018

**Production Company** ABC STUDIOS

**Insured Company Name** ABC STUDIOS
Contact Phone No. 1 818-460-7777
Contact Phone No. 2
Fax
Address 500 S BUENA VISTA ST
BURBANK, California 91521

**Production Title** RAG TAG #604

**Type of Production** TV Drama

**Producer** Lex Hanjin

**Director** DonDon Supernova

**1st AD** Rock Spectrum

**Production Manager** Howard Tooth

**FilmL.A. Coordinator** Daniel Poissant

**Location Manager** Donovan Terranova
Primary Phone Mobile - 818-207-2293
Secondary Phone

**Location Assistant** N/A N/A
Primary Phone Mobile - N/A
Secondary Phone

## Fees

| | |
|---|---|
| Posting 1200 | $276.00 |
| Notification Charge | $170.00 |
| LA CITY LANE AND STREET CLOSURE FEE | $312.00 |
| FILMLA NON-REFUNDABLE FILM PERMIT RIDER FEE | $109.00 |

**Total Permit Fee** $867.00

**Number of Locations** 1

NOT A PERMIT

FilmL.A., Inc.
6255 W Sunset Blvd, 12th Floor
Hollywood, CA 90028
t: (213)977-8600 - f: (213)977-8601
www.filmla.com

## Summary Information — Location



| | | | |
|---|---|---|---|
| **Permit Number** | F00141456-A | **Location Manager** | Donovan Terranova |
| **Production Company** | ABC STUDIOS | Primary Phone | Mobile - 818-207-2293 |
| **Insured Company** | ABC STUDIOS | Secondary Phone | |
| **Production Title** | RAG TAG #604 | | |

**Location Address** 12901 W Jefferson Blvd, Los Angeles, CA, 90066

**Location Type** Office Building

**Prep Dates** 8/24/2018 - 8/24/2018 07:00 - 19:00 1 day

**Film Dates** 8/27/2018 - 8/29/2018 06:00 - 22:00 3 days

**Strike Dates** 8/30/2018 - 8/30/2018 07:00 - 19:00

**Open or Closed to the Public** Closed

**Generic Conditions**
All closures impacting sidewalks must be implemented per WATCH manual, CA MUTCD TA-28 & TA-29
All travel lanes and bike lanes shall be closed per the WATCH manual.
Community Survey Obtained
Equipment staging and vehicles may park on one side of the street only.
Must Maintain 5' Clearance on Sidewalks/Walkways
Must maintain local/emergency access
No cast or crew parking on area streets
No interference with merchant activity.
No interference with vehicular or pedestrian traffic
No Parking in handicap spaces at anytime.
No steps from trailers, trucks or motorhomes may be facing road
Notify LAPD Pacific Division (310) 482-6334 and comm. (213) 978-6552 1/2 hour prior to any gunfire, brandishing weapons, special effects or simulated emergency or criminal activity.
Number of uniformed officers listed on the permit is a minimum requirement. Permittee remains responsible for deploying a sufficient number of uniformed officers to provide traffic and crowd control to ensure the safety of the film crew and the public.
Traffic Officers Required
Uniformed officers shall have a copy of the film permit in their possession and are required to confirm that all traffic control signage devices are in place.

**Please see attached documents**
MDR Lot 2 Parcel 49R.pdf
2.ParkingGuidelines_2012-03-01.pdf
141456_WS_BEETHOVEN_JEFFERSON_NORTH 360_ Layout1 (1).pdf

NO PERMIT

FilmL.A., Inc.
6255 W Sunset Blvd, 12th Floor
Hollywood, CA 90028
t: (213)977-8600 - f: (213)977-8601
www.filmla.com

## Summary Information — Location



**Permit Number** F00141456-A
**Production Company** ABC STUDIOS
**Insured Company** ABC STUDIOS
**Production Title** RAG TAG #604

**Location Manager** Donovan Terranova
Primary Phone Mobile - 818-207-2293
Secondary Phone

**Equipment on Location**

| Type | Quantity |
|---|---|
| 5 or 10 ton trucks | 4 |
| Cast/Crew vehicles | 65 |
| Catering Truck | 1 |
| Condors | 2 |
| Cube Trucks | 3 |
| Generator | 1 |
| Motor Homes | 2 |
| Picture vehicles | 5 |
| Portable restrooms | 1 |
| Scissor Lifts | 2 |
| Trailers | 3 |
| Vans | 3 |

**Personnel on Location**

| Type | Quantity |
|---|---|
| Cast | 10 |
| Crew | 75 |
| Off-Duty/Retired LAPD Officer(s) | 1 |

**Filming Activities** Atmospheric Smoke Effects; Brandishing weapons; Equipment on property; Equipment on sidewalk, in curb lane & across street; Interior and exterior dialogue; Stunt fighting with tactical reponse team; Condors, scissor lifts;

**Jurisdiction** **Political:** Los Angeles City - Council District 11 **Police:** Los Angeles Police Department **Fire:** Los Angeles City

**Thomas Guide** **Page:** 672 **Grid:** D7

**Approvals**

| | |
|---|---|
| LOS ANGELES CITY POLICE DEPARTMENT | Gabriel Aleman |
| LOS ANGELES COUNTY DEPARTMENT OF BEACHES & HARBORS | Marisol Camey |
| LOS ANGELES COUNTY PUBLIC WORKS - FINAL APPROVERS | Linda Ayers |
| FILML.A. CLOSURES | Yulizza Ramirez |
| LOS ANGELES CITY DEPARTMENT OF PUBLIC WORKS | Jessica Castro |

**Coordinator Note** Not permitted to use launching lanes or docks in area. Must not block boat wash down units. Must not impede public use of launching boat launching lanes. Must park within marked parking stalls and display all parking receipts to avoid citations. Must not impede ingress and egress of parking lot entrance, exits or traffic ways at any time.

NOT A PERMIT

FilmL.A., Inc.
6255 W Sunset Blvd, 12th Floor
Hollywood, CA 90028
t: (213)977-8600 - f: (213)977-8601
www.filmla.com

## Summary Information — Location



**Permit Number** F00141456-A
**Production Company** ABC STUDIOS
**Insured Company** ABC STUDIOS
**Production Title** RAG TAG #604

**Location Manager** Donovan Terranova
Primary Phone Mobile - 818-207-2293
Secondary Phone

**Coordinator Note** RIDER A:
- COLLECTS SURVEYS
- RELEASES LOCATION

**Parking**

**Base Camp**
Location Type : Filming Location

**Crew Parking**
Location Type : Other Location
13477 Fiji Way, Marina del Rey, CA, 90292

**Parking Notes**
Basecamp/catering: on-site
Catering: 8/27-8/29, enters at 0400

Crew parking on 8/27: Culver Studios

Crew parking: MDR LOT 2 (PARCEL 49)
8/27, 0300-2200 - 300 spots (basecamp/crew/catering)
8/28, 0400-2200 - 150 spots (crew parking)
8/29, 0400-2200 - 250 spots (crew parking)

**Posting "No Parking" signs** B/S BEETHOVEN ST, JEFFERSON BLVD - NORTH 360'

**Approximate Footage** 901 - 1200 **Log Number** 213514

**Date(s)** 8/27/2018 to 8/29/2018 **Time(s)** 00:00 to 00:00

**Lane / Full Closure** W/S CURB LANE CLOSURE BEETHOVEN ST, JEFFERSON BLVD - NORTH 360'
(8/27, 0400 - 8/29, 2300 -- CONTINUOUS)

**Approximate Footage** 0 - 300

**Date(s)** 8/27/2018 to 8/29/2018 **Time(s)** 04:00 to 23:00

NOT A PERMIT

# PARKING LOT #2 (Parcel 49R)

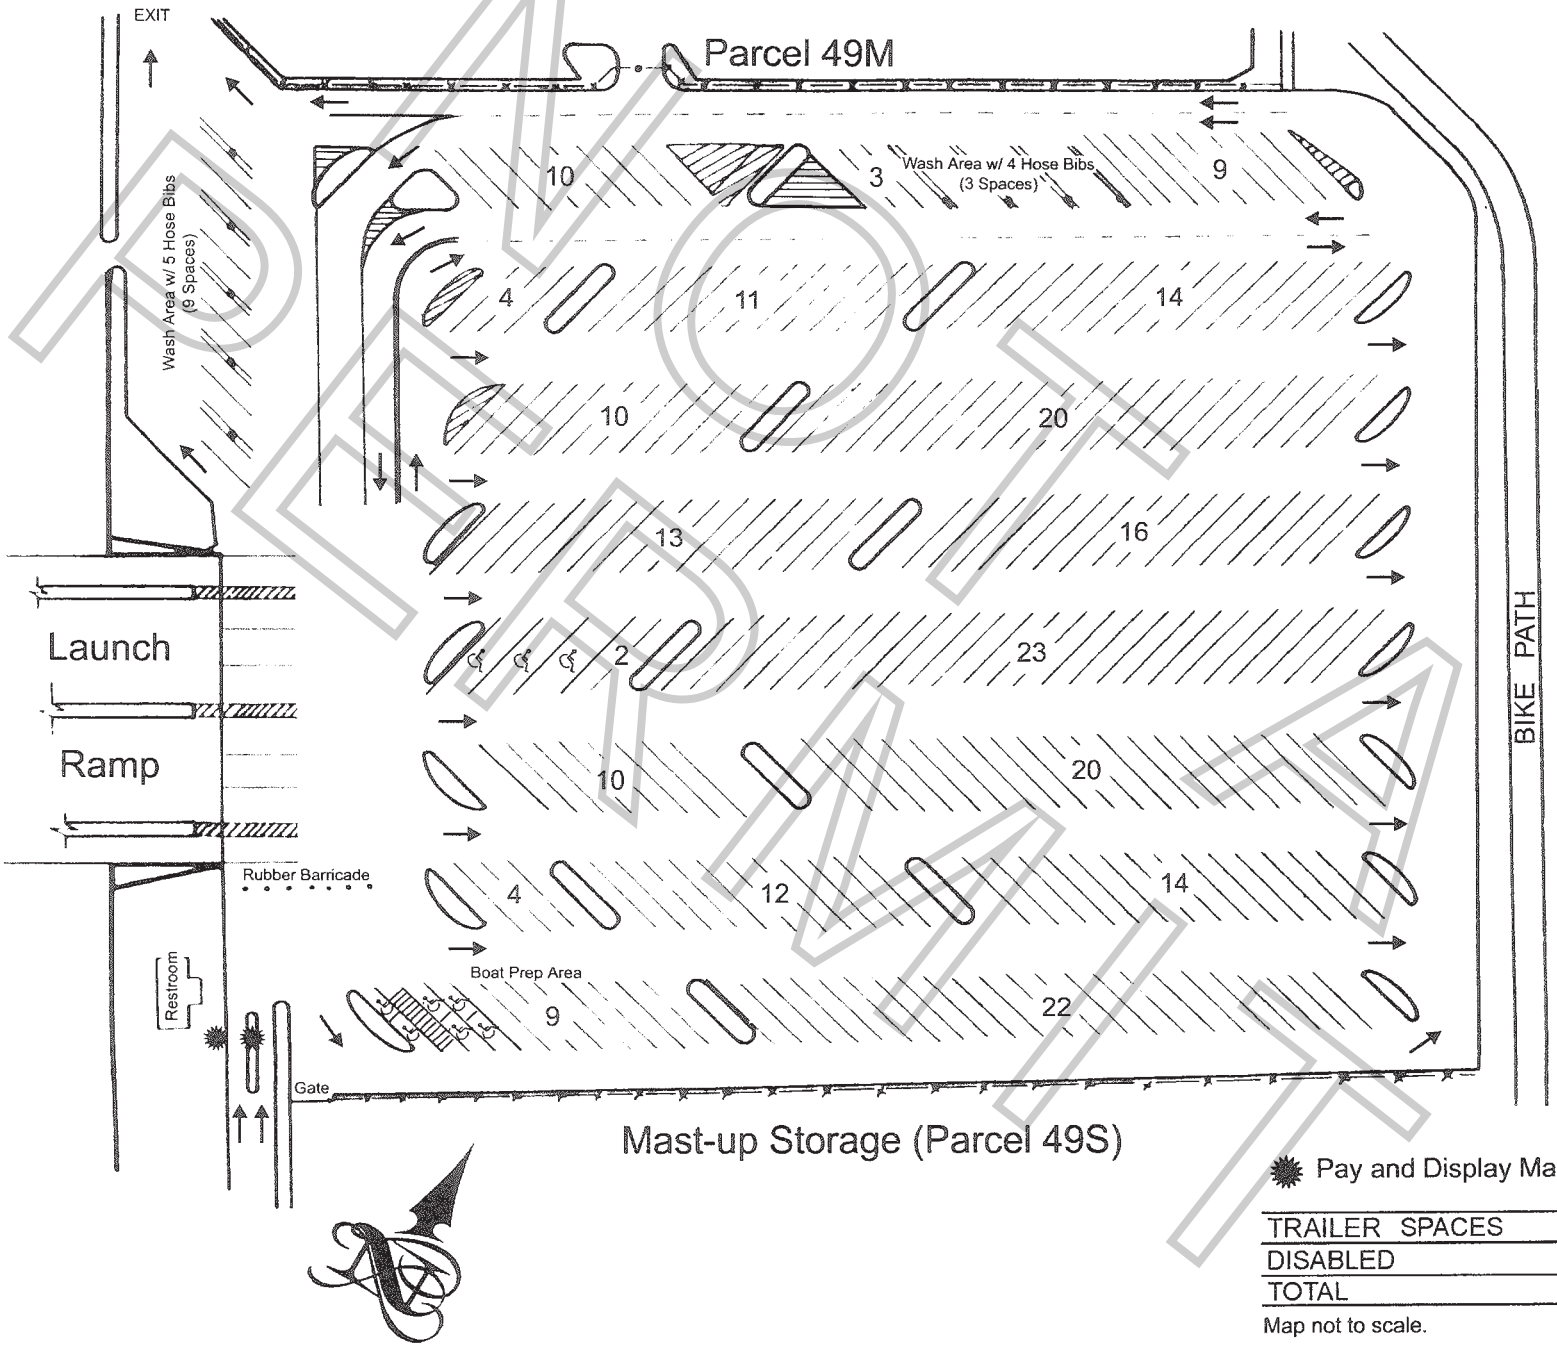


Pay and Display Machine

| | |
|---|---|
| TRAILER SPACES | 223 |
| DISABLED | 9 |
| TOTAL | 232 |

Map not to scale.

L.A. COUNTY DEPARTMENT OF BEACHES AND HARBORS Revised 5 / 2012 by CLS

Permit #F00145-A

DRAFT

# PARKING GUIDELINES
# FOR THE USE OF COUNTY PARKING LOTS
# OPERATED BY PARKING MANAGEMENT COMPANY

1. Companies must make parking arrangements for parking in L.A. County parking lots with DBH's parking contractor prior to first film date.

2. All production companies must have prior authorization for in/out parking privileges in any L.A. County parking lot. Arrangements must be made in advance with DBH's parking contractor. Film companies paying upon entry, without prior arrangements, will not be allowed in and out privileges.

3. All production vehicles must display a parking receipt on dashboard of vehicles and must only enter lots during approved/authorized dates and times. Failure to display parking receipts on dashboard of vehicle or unauthorized entry will result in a parking citation.

4. The production company may not block public or emergency access or park vehicles in any front row adjacent to local businesses at Venice Beach at any time (see parking lot maps).

5. The production company is prohibited from parking in disabled parking spaces, short-term metered parking and from blocking any pay stations at any time (no exceptions).

6. A walkthrough is to be conducted after the production company has parked all of its vehicles. This walkthrough is to be done by the location manager (or designated representative) and a parking contractor supervisor to determine the exact number of spaces being utilized and that number is called into the parking contractor's office. The location manager must make arrangements to meet again with the parking contractor supervisor at a designated time to confirm spaces prior to vacating the parking lot and again that number is called into the parking contractor's office.

7. The production company will be invoiced for any additional spaces occupied by cast/crew members' cars, equipment vehicles and cone-off spaces.

8. Production companies wanting to use parking spaces at one of the parking contractor operated parking lots on the beach or in the Marina del Rey area must contract the parking contractor directly (310.821.1081) and speak with office management. Normal business hours are Monday through Friday, 8:00 a.m. to 5:00 p.m.

9. Parking fees are not included on film permits. A film permit number must be provided to the parking contractor and the contractor will provide the production company estimated charges for the use of the parking lot(s). Payment arrangements must be made with the parking contractor directly at least one business day prior (and before 4:00 p.m.) for the use of the parking lot(s).

10. Cancellation of a parking contract must be done at least one day prior. Refunds will be given within ten to twelve weeks.

11. A parking contract does not constitute a film permit.

12. Sign removal in L.A. County parking lots is prohibited.

NOT A PERMIT

Permit #F00141456-A

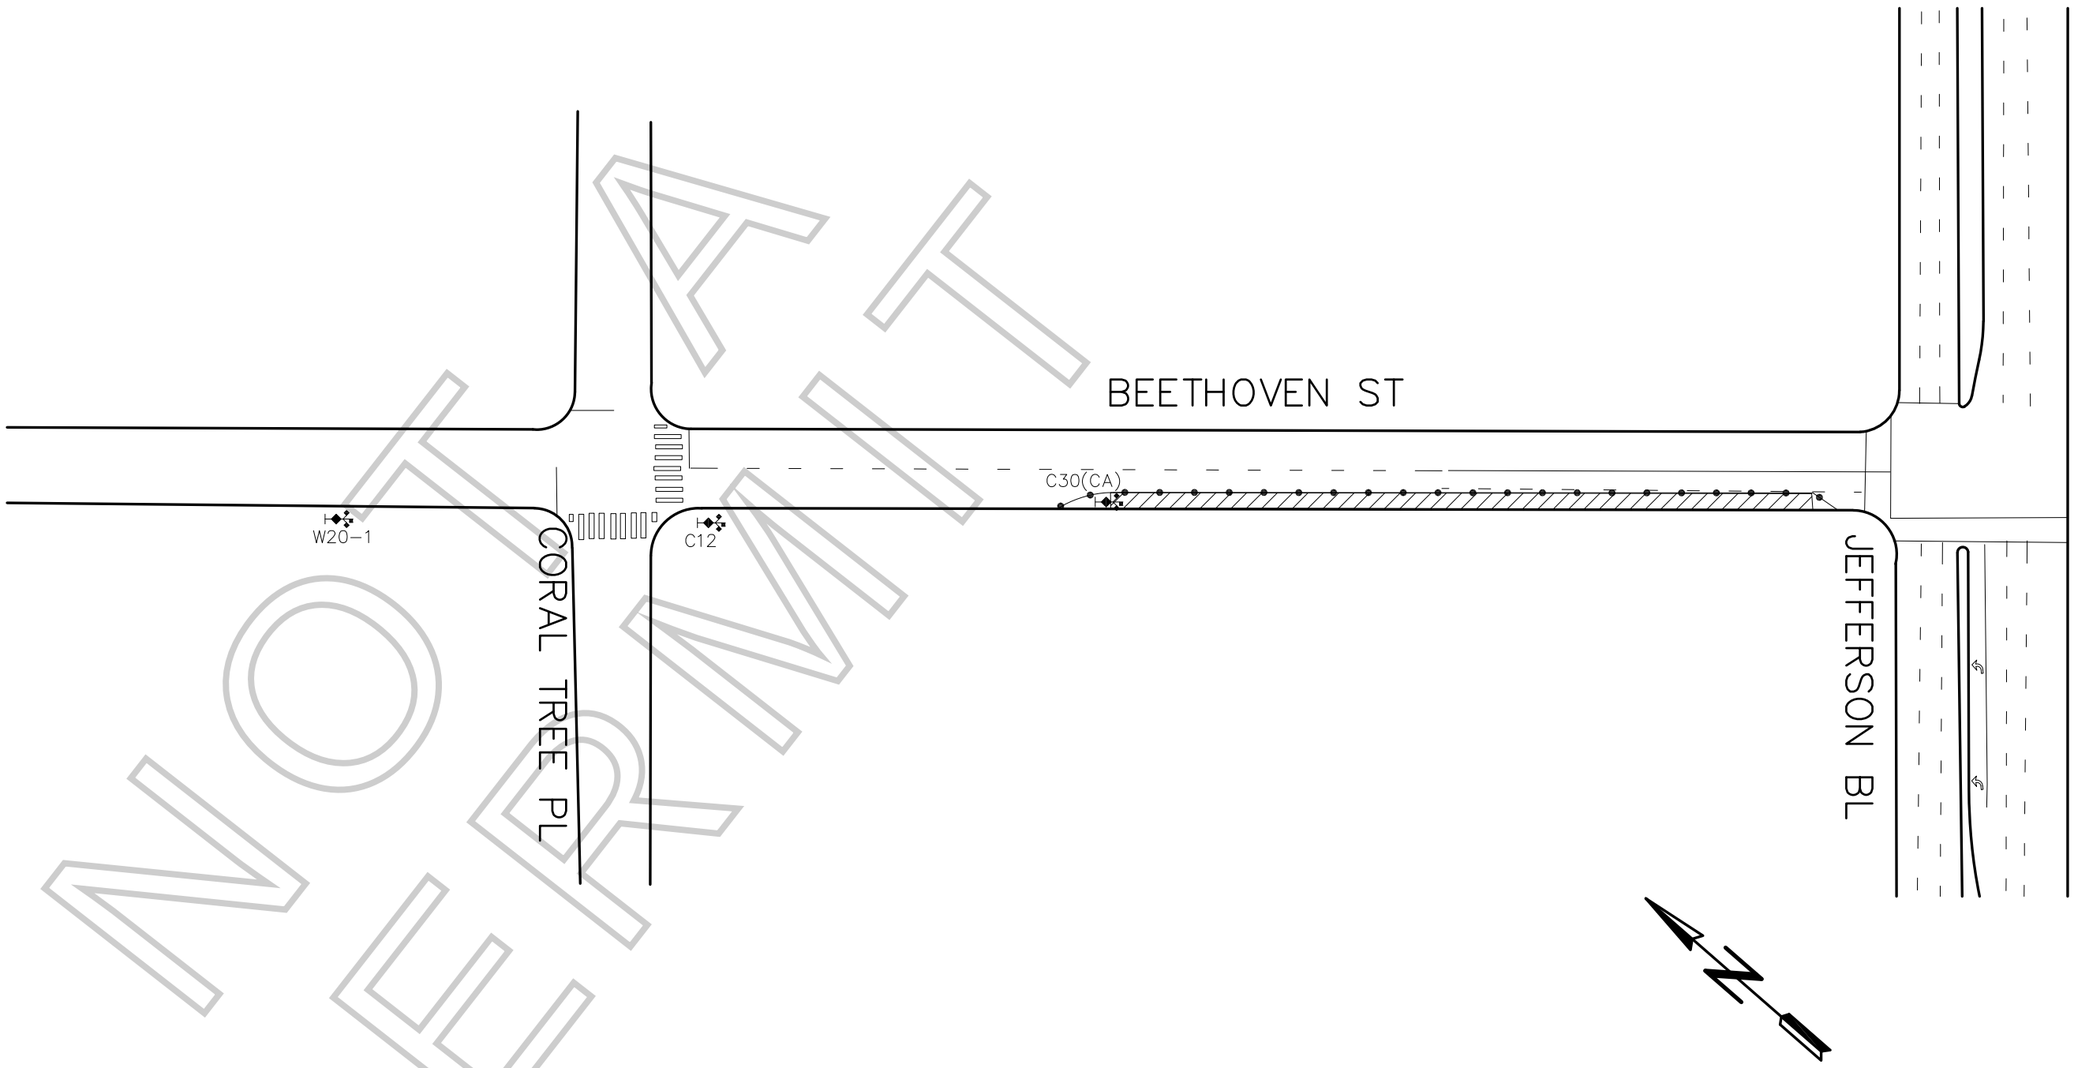


NOT A PERMIT

LEGEND:

- ADVANCE WARNING SIGN
- SIGN ON TYPE I BARRICADE
- TRAFFIC CONE 28" (REFLECTIVE)
- CLOSURE/WORK AREA

| ROAD WORK AHEAD | ONE LANE ROAD AHEAD | | BE PREPARED TO STOP | LANE CLOSED |
|---|---|---|---|---|
| W20-1 | W20-4 | C9A | W3-4 | C30(CA) |

FILM LA COORDINATOR: DANIEL POISSANT
FILM LA PERMIT # F-141456

CLOSURE INFO:

W/S CURB LANE OF BEETHOVEN ST
FROM JEFFERSON BLVD-NORTH 360'

8/27, 0400-8/29, 2300

ABC STUDIOS
"RUGRATS"
LOCATIONS CONTACT:
CHRIS AGNEW 323.260.4777(4PPS)

TCP DRAWN BY:
ISMAEL RODRIGUEZ
PACIFIC TRAFFIC CONTROL, INC.
323.981.0600 PH.
LIC # 944488

GENERAL NOTES:

1. ALL SIGNING, STRIPING, AND TRAFFIC CONTROL DEVICES SHALL CONFORM TO THE CURRENT STATE OF CALIFORNIA DEPARTMENT OF TRANSPORTATION (CALTRANS) STANDARD PLANS AND STANDARD SPECIFICATIONS, CALIFORNIA M.U.T.C.D., AND ANY ADDENDUMS THERTO, AND AS SHOWN ON THESE PLANS.
2. THERE SHALL BE NO INTERFERENCE WITH TRAFFIC SIGNALS OR CROSSWALKS.
3. CONES SHALL BE 28" MINIMUM HEIGHT AND SHALL HAVE REFLECTORIZED SLEEVES FOR NIGHT WORK.
4. POLICE SHALL DIRECT TRAFFIC AS NECESSARY.